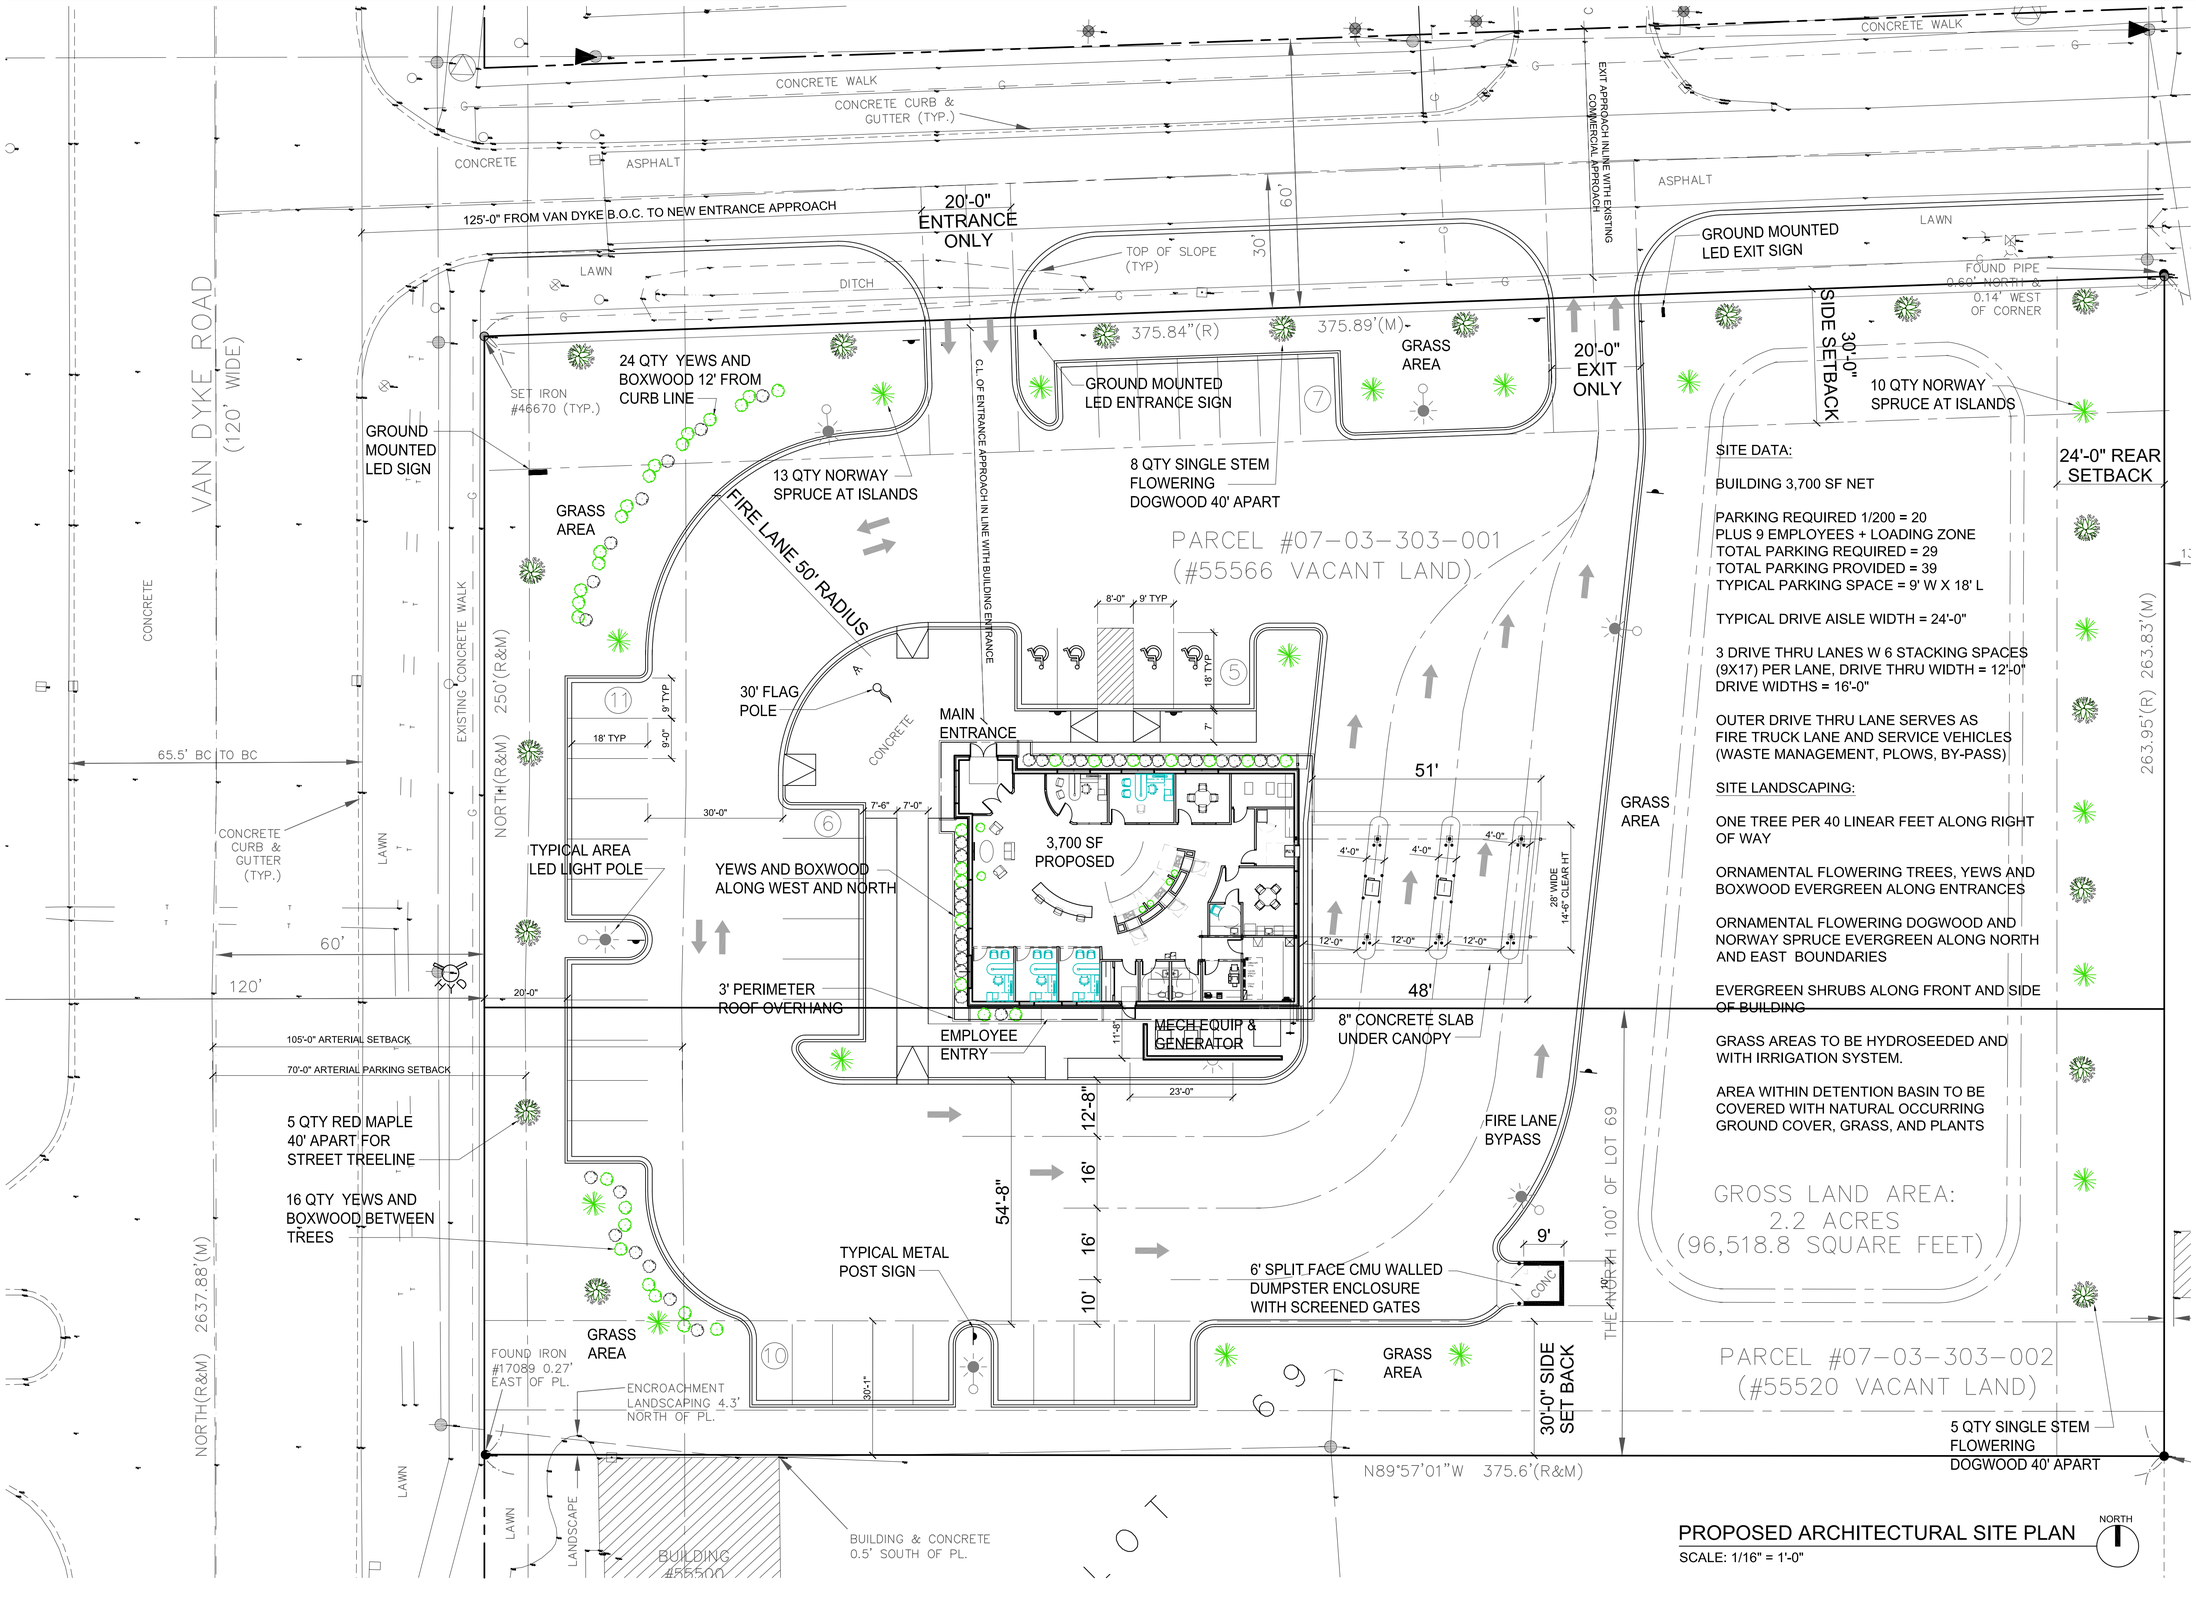

PROPOSED ARCHITECTURAL SITE PLAN

SCALE: 1/16" = 1'-0"

NORTH

DO NOT SCALE THE DRAWINGS.

IT IS THE RESPONSIBILITY OF THE CONTRACTOR TO REVIEW AND VERIFY ALL DIMENSIONS, DETAILS, AND FIELD CONDITIONS PRIOR TO COMMENCING CONSTRUCTION.

IMMEDIATELY NOTIFY THE ARCHITECT OF DISCREPANCIES OR CONCERNS.

ISSUE FOR	REV.	ISSUE DATE
SITE PLAN REVIEW		08-09-16
SITE PLAN STUDY	1	06-15-16
SITE PLAN STUDY		05-13-16
OWNER REVIEW		04-11-16

DRAWN	JY
CHECKED	JY
APPROVED	JY

SEAL

STATE OF MICHIGAN — JAMES S. YU — ARCHITECT — No. 35224 — LICENSED ARCHITECT

08-09-16

ARCHITECT

SYDESIGN
1630 STONE STREET, SUITE B
PORT HURON, MI 48060
PH: 810-985-3905
FX: 810-985-4155
www.sydesign.us

ENGINEERING CONSULTANTS

BMJ ENGINEERS & SURVEYORS, INC.
519 HURON AVENUE
PORT HURON, MI 48060
PH: 810-984-5596
FX: 810-984-8760

KF ENGINEERING, INC.
MECHANICAL & ELECTRICAL ENGINEERS
1630 STONE STREET, SUITE C
PORT HURON, MI 48060
PH: 810-985-9190

GENERAL CONTRACTOR

CORRADO CONTRACTING, LLC
27530 FAIRFIELD DR
WARREN, MI 48088
PH: 586-758-3732
FX: 586-596-8542
www.corradocontracting.com

OWNER

CREDIT UNION ONE
400 E. NINE MILE
FERNDALE, MI 48220
PH: 248-584-5244
www.cuone.org

PROJECT

NEW BRANCH FACILITY
CREDIT UNION ONE
55520 & 55566 VAN DYKE RD
SHELBY TOWNSHIP, MI 48316

SHEET

PROPOSED ARCHITECTURAL SITE PLAN

PROJECT NUMBER
1524CUO

SHEET NUMBER
SP101

THIS DRAWING IS COPYRIGHT © PROTECTED 2016, SYDESIGN